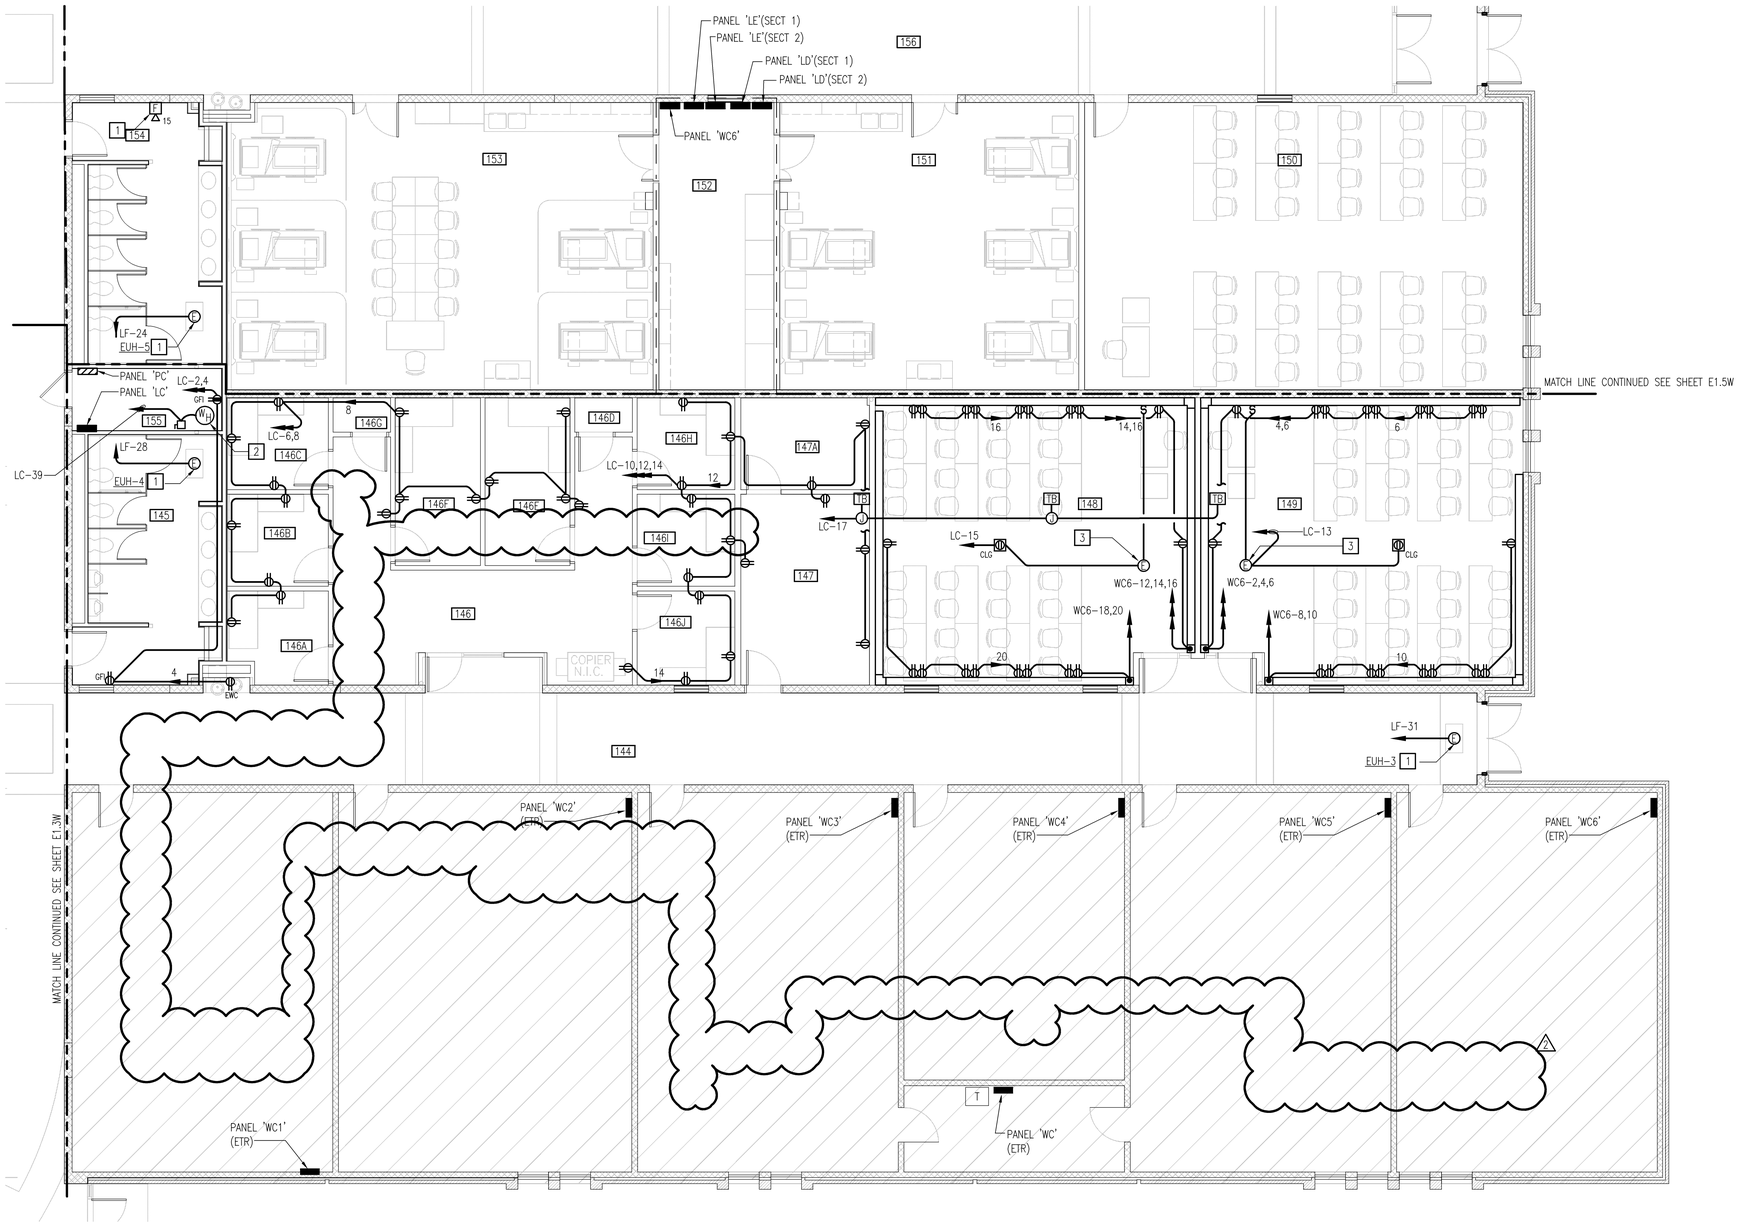

NOTES THIS SHEET

1. ELECTRIC UNIT HEATER, EUH-3,4, AND 5, 1500W, 208V, 1ø.
2. WATER HEATER, WH1, 4.5KW, 208V, 1ø. PROVIDE 30A, 2P NON-FUSED SAFETY SWITCH.
3. MOTORIZED PROJECTOR SCREEN, 120V. MOUNT CONTROL SWITCH IN POWER CHANNEL OF SURFACE RACEWAY SYSTEM ADJACENT TO TEACHERS WORKSTATION.

NEW WORK FLOOR PLAN - POWER

SCALE: 3/16" = 1'-0"

SECTION 4 ROOM SCHEDULE

144	CORRIDOR
145	MENS
146	OPEN OFFICE
146A	OFFICE
146B	OFFICE
146C	OFFICE
146D	CLOSET
146E	OFFICE
146F	OFFICE
146G	CLOSET
146H	OFFICE
146I	OFFICE
146J	OFFICE
147	OPEN OFFICE
147A	OFFICE
148	COMPUTER CLASSROOM
149	COMPUTER CLASSROOM
155	JANITOR

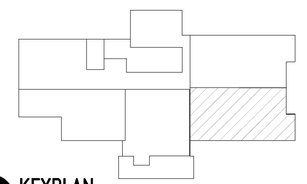

KEYPLAN

NO SCALE

GRAPHIC SCALES

3/16" = 1'-0" 0' 5' 10' 20'

nbj ARCHITECTURE
A Professional Limited Company
GROVE PARK SQUARE
11537-B NUCKOLS ROAD
Richmond, Virginia 23059
(804) 273-9811 fax: (804) 273-9843

RAPPAHANNOCK COMMUNITY COLLEGE
CAMPUS RENOVATIONS
WARSAW + GLENNS, VIRGINIA
PC: 260-17712

WARSAW CAMPUS
NEW WORK FLOOR PLAN - POWER

Date: MARCH 3, 2010

REVISIONS	
NO.	DATE
2	MARCH 3, 2010

COMMONWEALTH OF VIRGINIA
JAMES S. BEDOIS
Lic. No. 032929
PROFESSIONAL ENGINEER
3.3.10

Sheet
E2.4W

File Number
XX